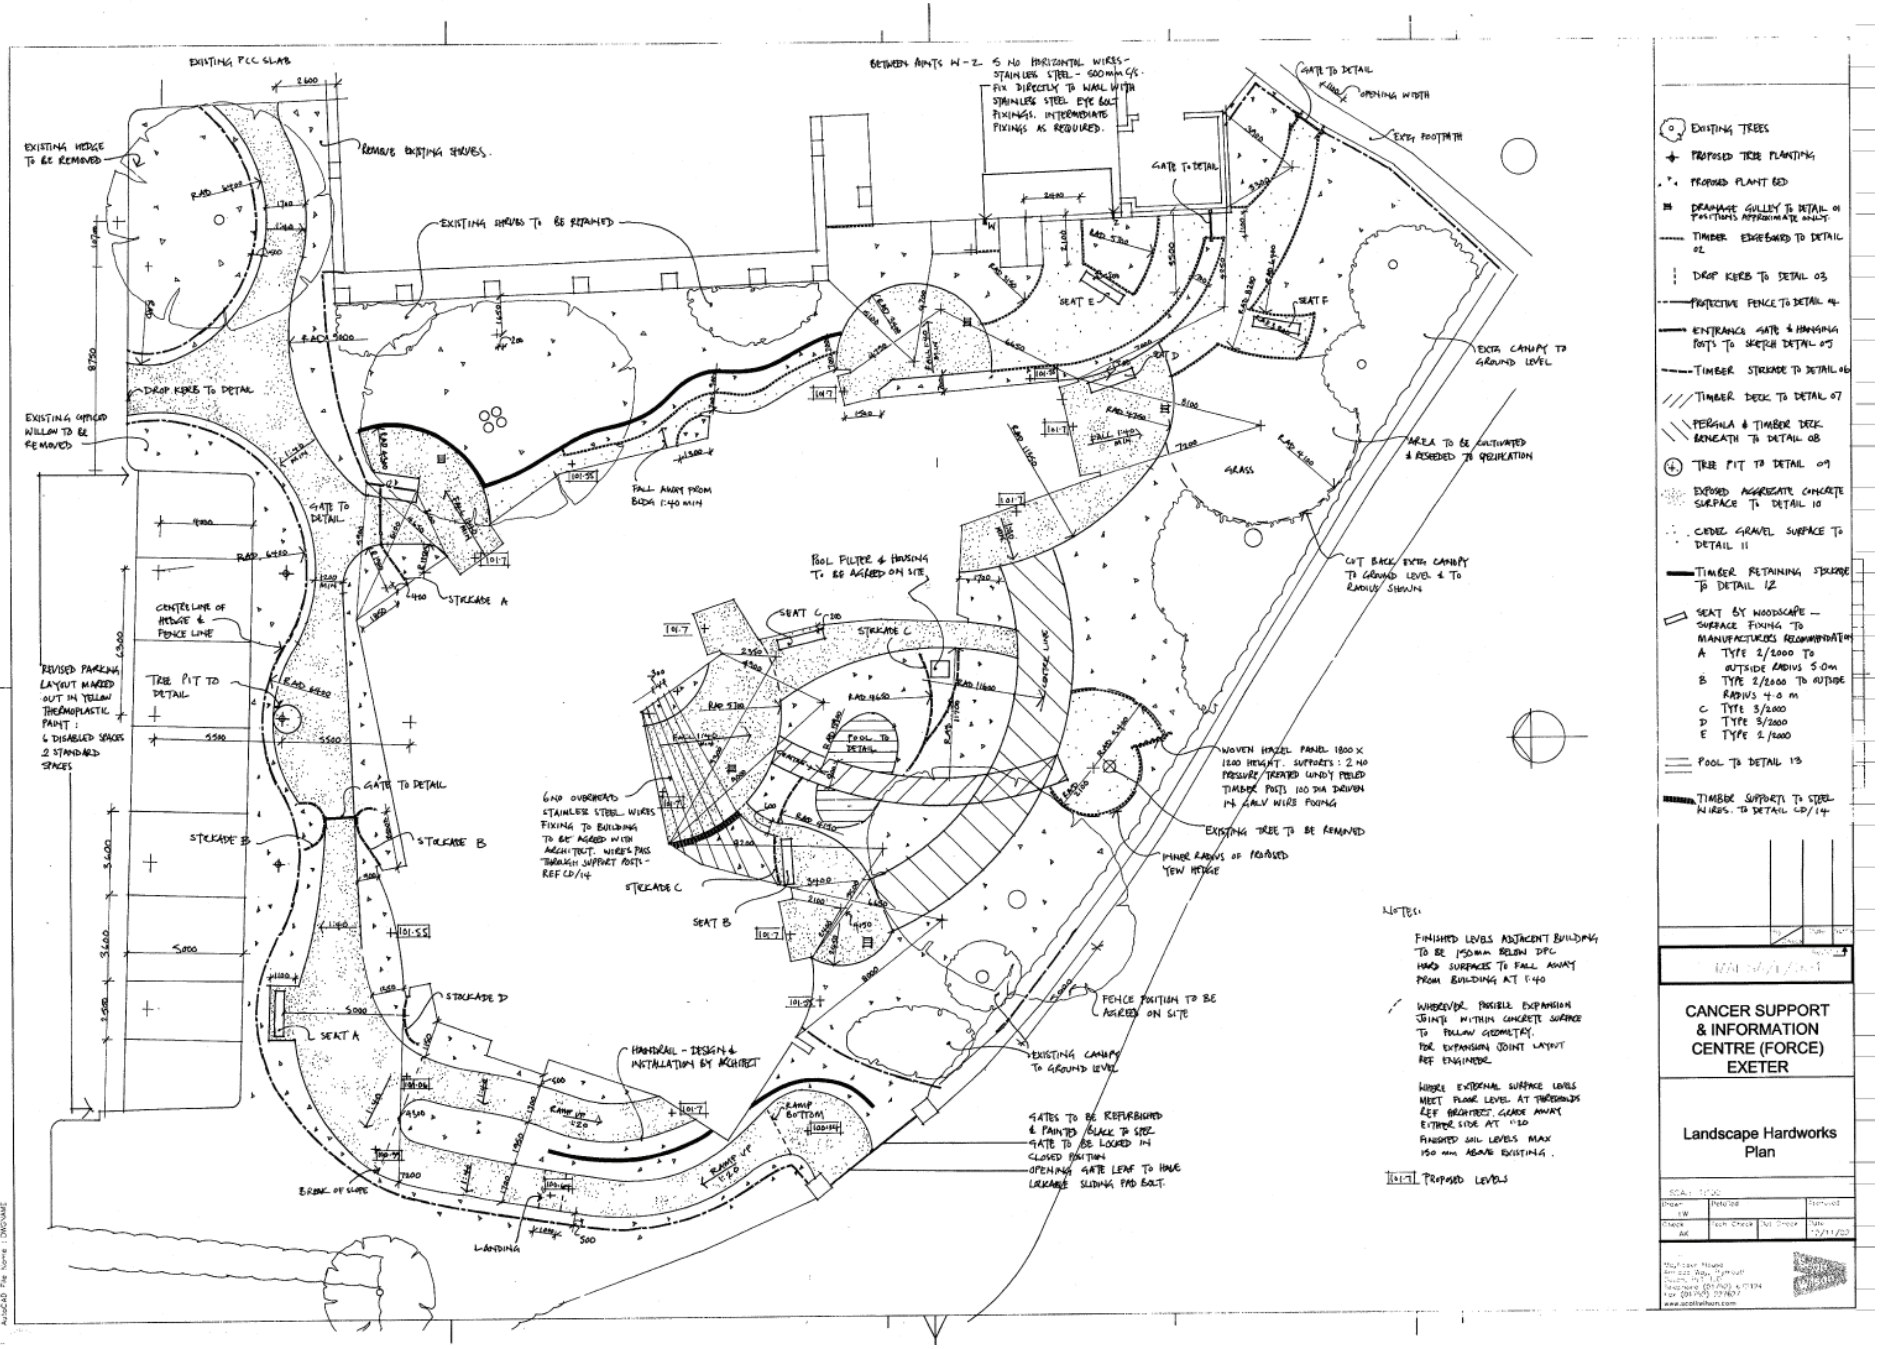
EXISTING PCC SLAB
EXISTING HEDGE TO BE REMOVED
REMOVE EXISTING SHRUBS.
EXISTING SHRUBS TO BE RETAINED
BETWEEN POINTS W-Z 5 NO HORIZONTAL WIRES - STAINLESS STEEL - 500mm C/S. FIX DIRECTLY TO WALL WITH STAINLESS STEEL EYE BOLT FIXINGS. INTERMEDIATE FIXINGS AS REQUIRED.
GATE TO DETAIL
OPENING WIDTH
EXIST FOOTPATH
GATE TO DETAIL
SEAT E
SEAT F
SEAT D
EXTA CANOPY TO GROUND LEVEL
DROP KERB TO DETAIL
EXISTING CUPPED WILLOW TO BE REMOVED
FALL AWAY FROM BEDS 1:40 MIN
GATE TO DETAIL
STOCKADE A
AREA TO BE CULTIVATED & RESEEDED TO SPECIFICATION
GRASS
POOL FILTER & HOUSING TO BE AGREED ON SITE
CUT BACK EXTA CANOPY TO GROUND LEVEL & TO RADIUS SHOWN
CENTRELINE OF HEDGE & FENCE LINE
SEAT C
STOCKADE C
REVISED PARKING LAYOUT MARKED OUT IN YELLOW THERMOPLASTIC PAINT: 6 DISABLED SPACES 2 STANDARD SPACES
TREE PIT TO DETAIL
POOL TO DETAIL
WOVEN HAZEL PANEL 1800 X 1800 HEIGHT. SUPPORTS: 2 NO PRESSURE TREATED WINDY PEELED TIMBER POSTS 100 DIA DRIVEN IN & GALV WIRE FIXING
GATE TO DETAIL
GAND OVERHEAD STAINLESS STEEL WIRES FIXING TO BUILDING TO BE AGREED WITH ARCHITECT. WIRES PASS THROUGH SUPPORT POSTS - REF CD/14
EXISTING TREE TO BE REMOVED
STOCKADE B
STOCKADE B
MINOR RADIUS OF PROPOSED YEW HEDGE
STOCKADE C
SEAT B
STOCKADE D
SEAT A
FENCE POSITION TO BE AGREED ON SITE
HANDRAIL - DESIGN & INSTALLATION BY ARCHITECT
EXISTING CANOPY TO GROUND LEVEL
RAMP BOTTOM
GATES TO BE REFURBISHED & PAINTED BLACK TO STOP GATE TO BE LOCKED IN CLOSED POSITION
OPENING GATE LEAF TO HAVE LOCKABLE SLIDING PAD BOLT.
BREAK OF SLOPE
LANDING
NOTES:
FINISHED LEVELS ADJACENT BUILDING TO BE 150mm BELOW DPC HARD SURFACES TO FALL AWAY FROM BUILDING AT 1:40
WHEREVER POSSIBLE EXPANSION JOINTS WITHIN CONCRETE SURFACE TO FOLLOW GEOMETRY. FOR EXPANSION JOINT LAYOUT REF ENGINEER.
WHERE EXTERNAL SURFACE LEVELS MEET FLOOR LEVEL AT THRESHOLDS REF ARCHITECT. GRADE AWAY EXTERNE SIDE AT 1:20
FINISHED SOIL LEVELS MAX 150 mm ABOVE EXISTING.
101.7 PROPOSED LEVELS
EXISTING TREES
PROPOSED TREE PLANTING
PROPOSED PLANT BED
DRAINAGE GULLEY TO DETAIL 01 POSITIONS APPROXIMATE ONLY.
TIMBER EDGEBOARD TO DETAIL 02
DROP KERB TO DETAIL 03
PROTECTIVE FENCE TO DETAIL 4
ENTRANCE GATE & HANGING POSTS TO SKETCH DETAIL 05
TIMBER STOCKADE TO DETAIL 06
TIMBER DECK TO DETAIL 07
PERGOLA & TIMBER DECK BENEATH TO DETAIL 08
TREE PIT TO DETAIL 09
EXPOSED AGGREGATE CONCRETE SURFACE TO DETAIL 10
CINDER GRAVEL SURFACE TO DETAIL 11
TIMBER RETAINING STOCKADE TO DETAIL 12
SEAT BY WOODSCAPE - SURFACE FIXING TO MANUFACTURERS RECOMMENDATION
A TYPE 2/2000 TO OUTSIDE RADIUS 5.0m
B TYPE 2/2000 TO OUTSIDE RADIUS 4.0 m
C TYPE 3/2000
D TYPE 3/2000
E TYPE 2/2000
POOL TO DETAIL 13
TIMBER SUPPORTS TO STEEL WIRES. TO DETAIL CD/14
CANCER SUPPORT & INFORMATION CENTRE (FORCE) EXEATER
Landscape Hardworks Plan
SCALE 1:100
Drawn LW
Date 09/06/08
Revised
Check AK
Tech Check
Sol Check
Date 12/11/08
Plot Date : PLOT_DAT CLOCK
AutoCAD File Name : DWGNAME

SPACE PLACE